NSW HFG STANDARD COMPONENTS

Room Layout Sheet

Room Name | Waiting - 25m2

RLS Room Code WAIT-25

RDS Room Code WAIT-25

CG	CORNER GUARD
COM/1	COMMUNICATION OUTLET, SINGLE
GPO/1	GENERAL PURPOSE OUTLET-SINGLE
GPO/2	GENERAL PURPOSE OUTLET-DOUBLE
GPO/C	GENERAL PURPOSE OUTLET-CLEANER'S
MATV	TV ANTENNA
SK5	FEATHER EDGE VINYL SKIRTING

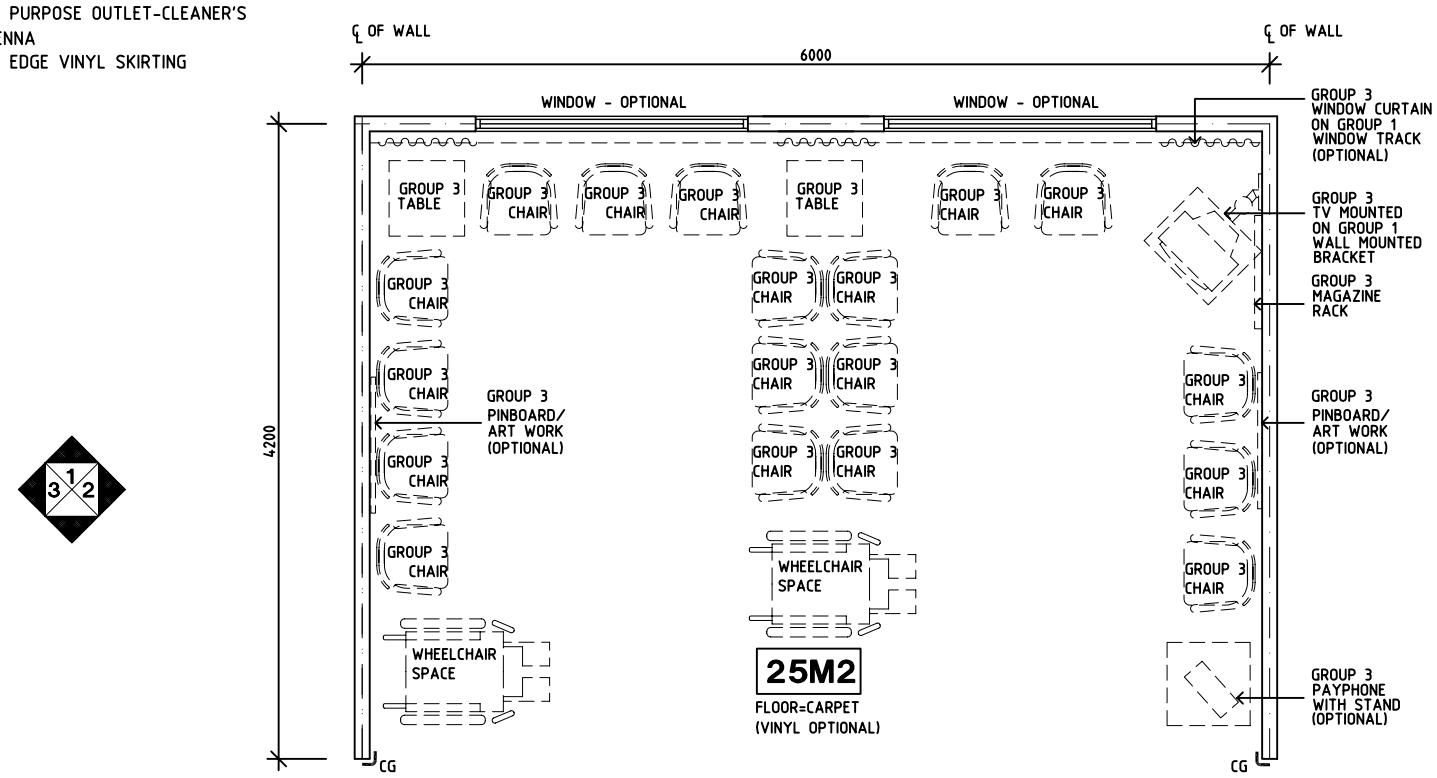

PLAN

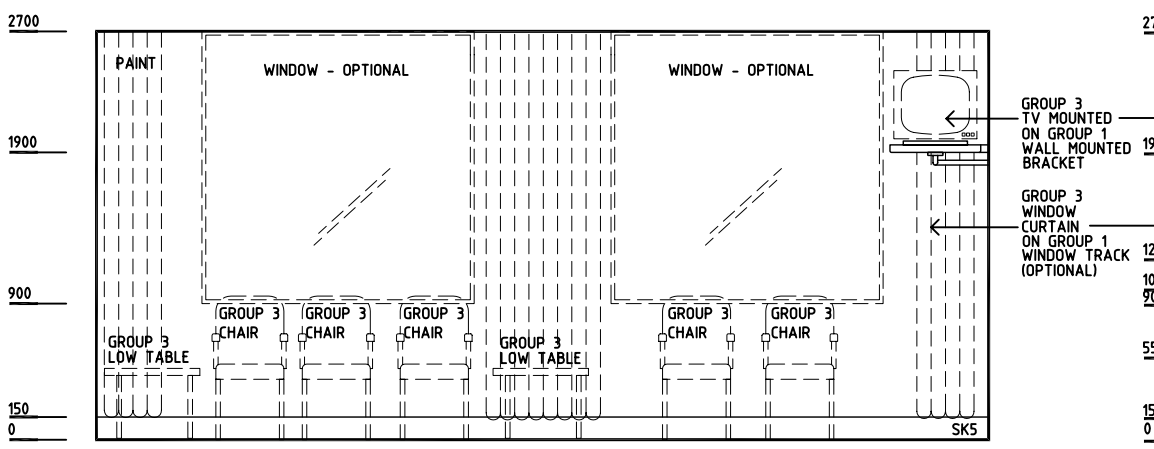

ELEVATION 1

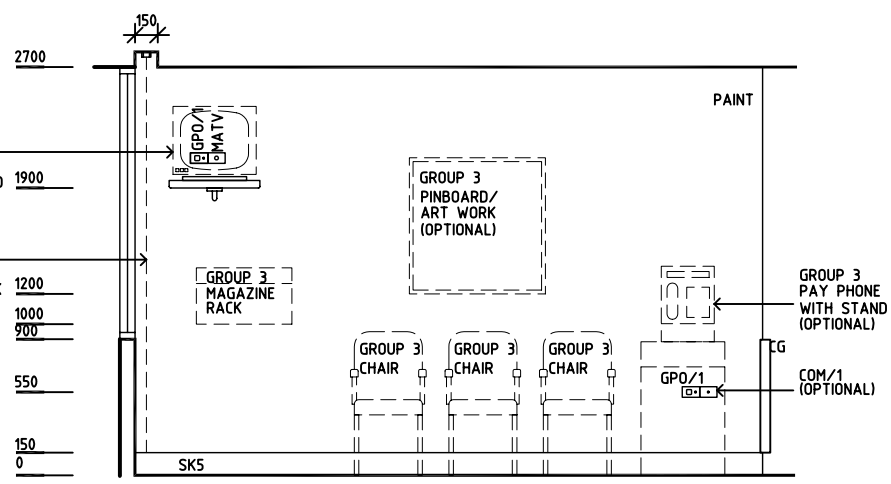

ELEVATION 2

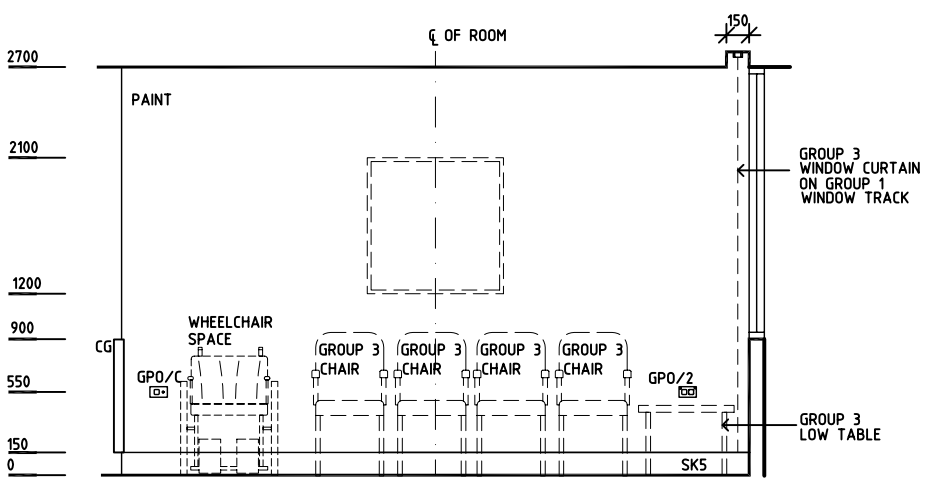

ELEVATION 3

REV	DESCRIPTION	DATE	BY	REV	DESCRIPTION	DATE	BY	REV	DESCRIPTION	DATE	BY
1	FIRST ISSUE	16.6.05	AL								
2	GENERAL REVISIONS	27.4.06	ADS								

NSW HEALTH

THE UNIVERSITY OF NEW SOUTH WALES

HPI

DESIGNED	APPROVED	SCALE(S)	ZONE(S)
CC/AL/JH	DB	1:50 in A3	

CAD FILE NAME WAIT-25

PAPER DRAWING ID WAIT-25