SHARJAH HEALTHCARE CITY STANDARD COMPONENTS

Room Layout Sheet

Room Name | Lounge - Patient, Chemotherapy

RLS Room Code LNPT-CM-SJ

RDS Room Code LNPT-CM-SJ

AS	ADJUSTABLE SHELF
BWU	BOILING WATER UNIT
COM/2	COMMUNICATION/ DATA OUTLET - DOUBLE
DHT	DISPENSER - HAND TOWEL
DP	DOOR AND DOOR FRAME PROTECTION
DS	DISPENSER - SOAP
EC	EMERGENCY CALL
GL	GLAZING
GPO/1	GENERAL POWER OUTLET - SINGLE
GPO/2	GENERAL POWER OUTLET - DOUBLE
GPO/C	GENERAL POWER OUTLET - CLEANER
GPO/S	GENERAL POWER OUTLET - SPECIAL
LS/R	LIGHT SWITCH - ROOM
NA	NURSE ASSIST CALL
NC	PATIENT NURSE CALL
OP	OBSERVATION PANEL
MATV	TV CONNECTION
RCD	RESIDUAL CURRENT DEVICE
SK7	TIMBER SKIRTING
V1	VINYL FLOORING, STANDARD

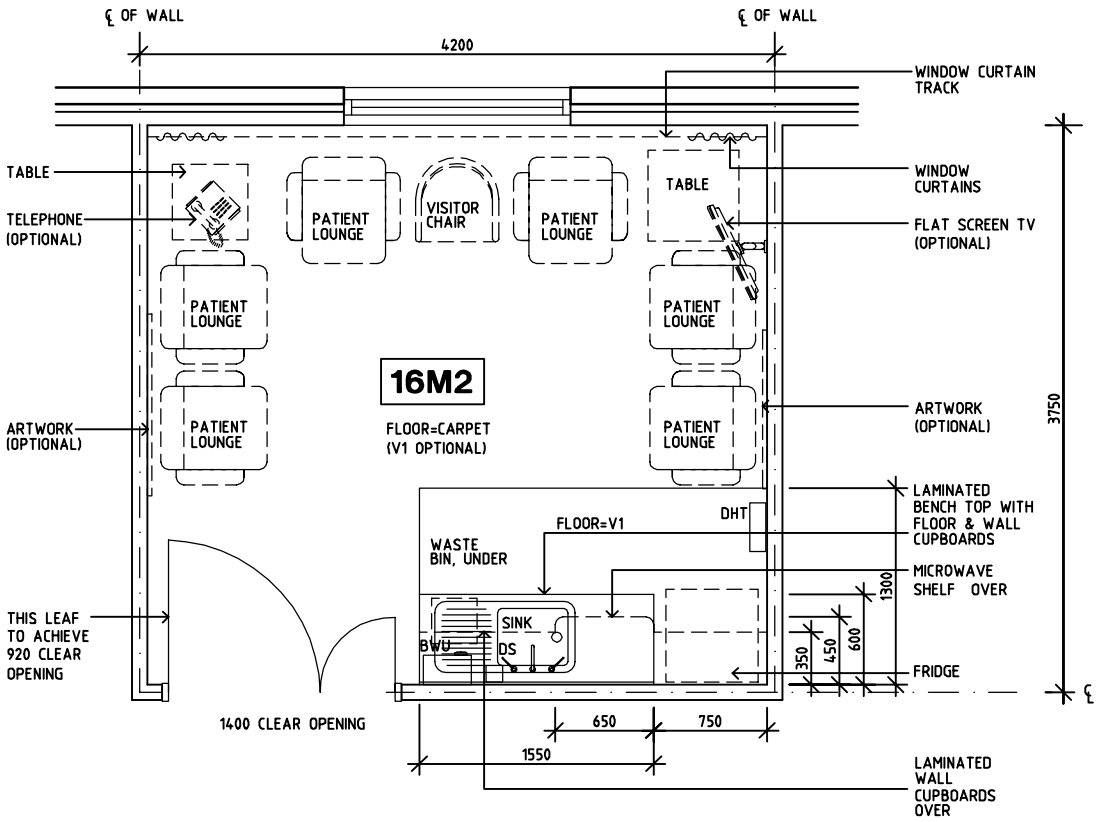

PLAN

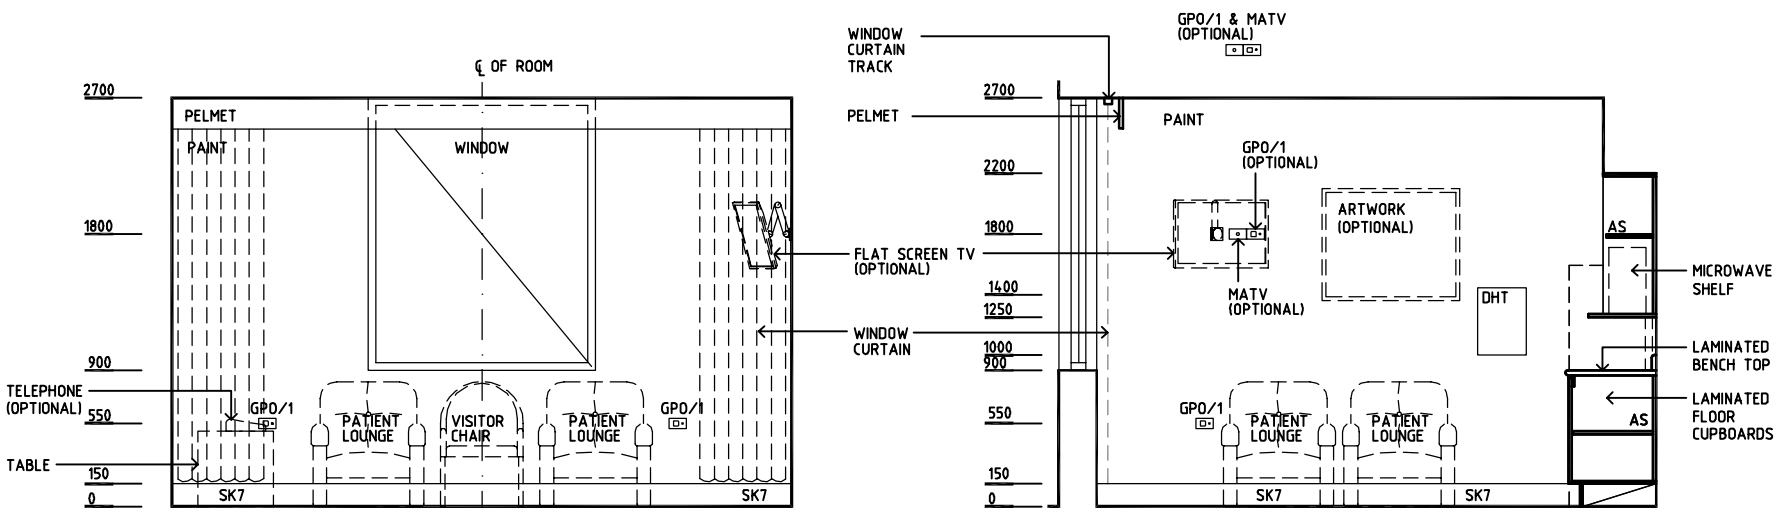

ELEVATION 1

ELEVATION 2

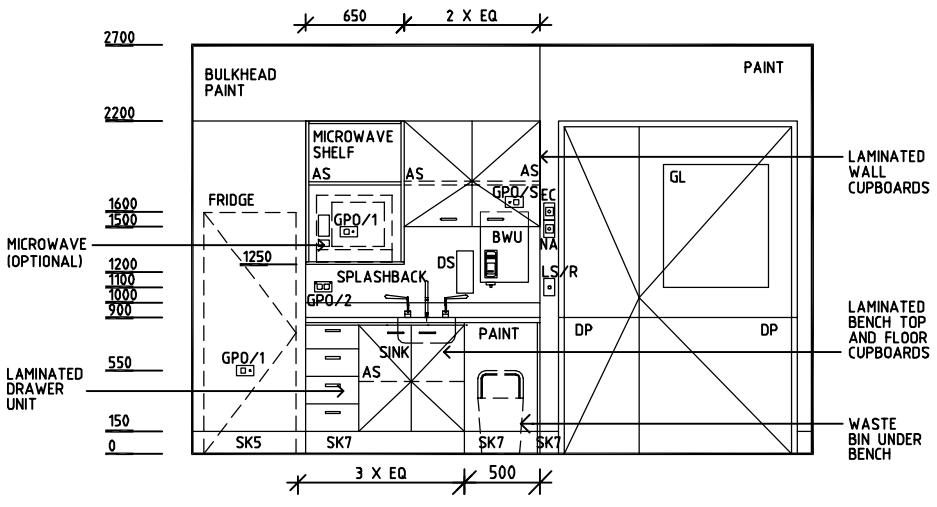

ELEVATION 3

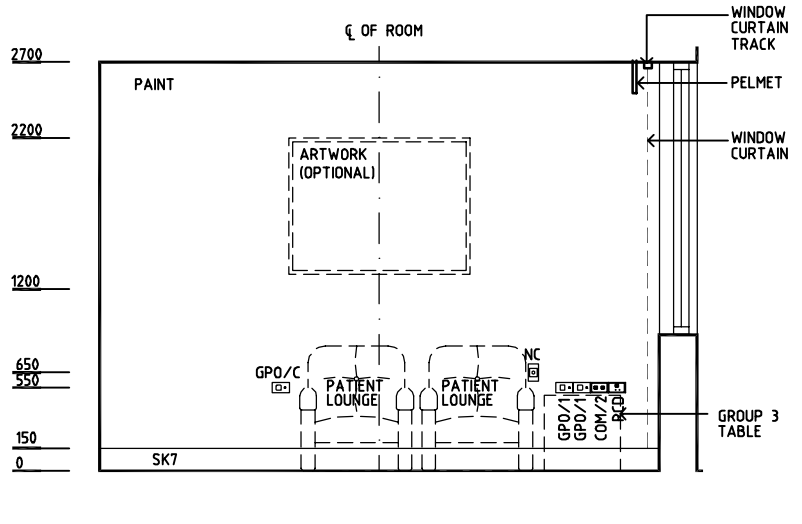

ELEVATION 4

REV	DESCRIPTION	DATE	BY	REV	DESCRIPTION	DATE	BY	REV	DESCRIPTION	DATE	BY
1	FIRST ISSUE	14.03.2014	AA								

SHCC Guidelines

Sharjah Health Facility Guidelines at:
www.healthdesign.com.au/shcchfg
Editable version of Standard Components on
Health Facility Briefing System (HFBS) at:
www.healthdesign.com.au
Provided by TAHPI

DESIGNED	APPROVED	DATE	SCALE(S)	SHEET
CC	DB	30.12.13	1:50 in A3	1 of 1

CAD FILE NAME	PAPER DRAWING ID	ISSUE
LNPT-CM-SJ	LNPT-CM-SJ	1

This document is for advisory purpose only